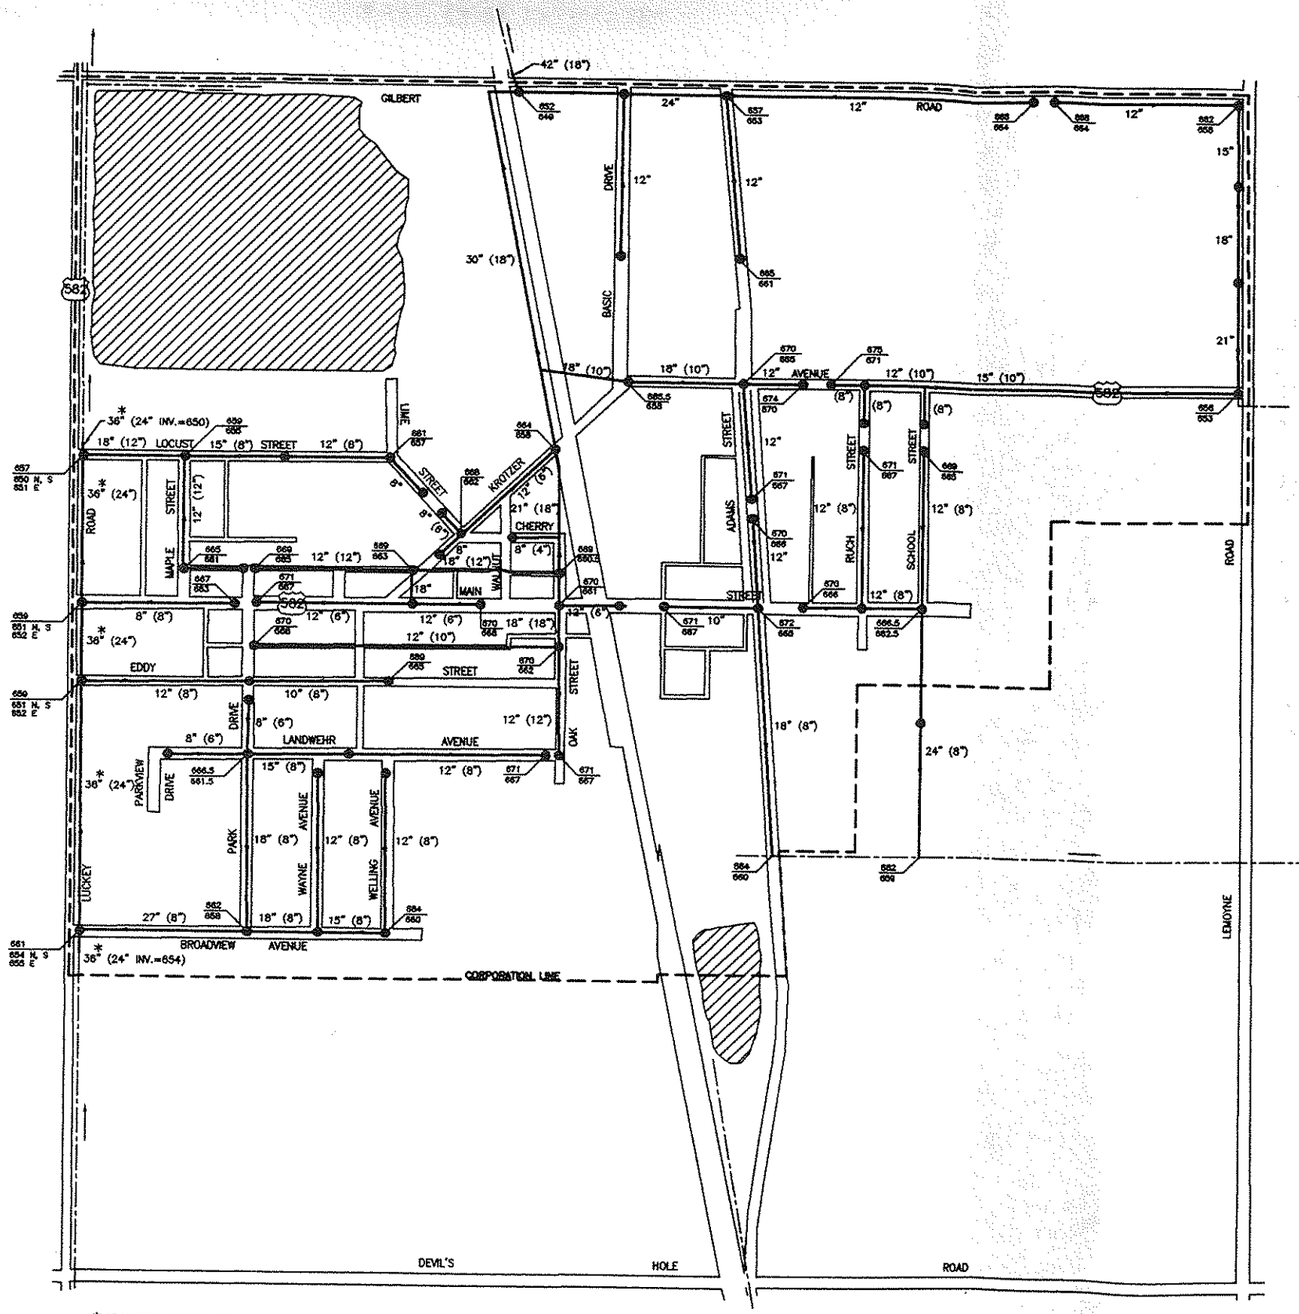

LEGEND

12" (8") STORM SEWER – PROPOSED (EXISTING)

CORPORATION LINE

QUARRY AREAS

654/660 EXISTING GROUND ELEVATION / PIPE INVERT ELEVATION

(ALL ELEVATIONS ARE APPROXIMATE)

SCALE: 1"=300'

0 150 300 600 900

GRAPHIC SCALE IN FEET

REVISION	DATE

MASTER PLAN FOR STORM SEWERS

VILLAGE OF LUCKEY, OHIO

Feller Finch & Associates, Inc.
Engineers · Surveyors
1663 Woodlands Drive P.O. Box 66 Maumee, Ohio 43537-0066
Phone: (419)893-3680
Fax: (419)893-2982

SCALE:	1"=300'
DATE:	9-18-95
DRAWN BY:	RDS
CHK'D BY:	NAME
PROJECT:	941365
DRAWING:	STMSEWER
SHEET	OF

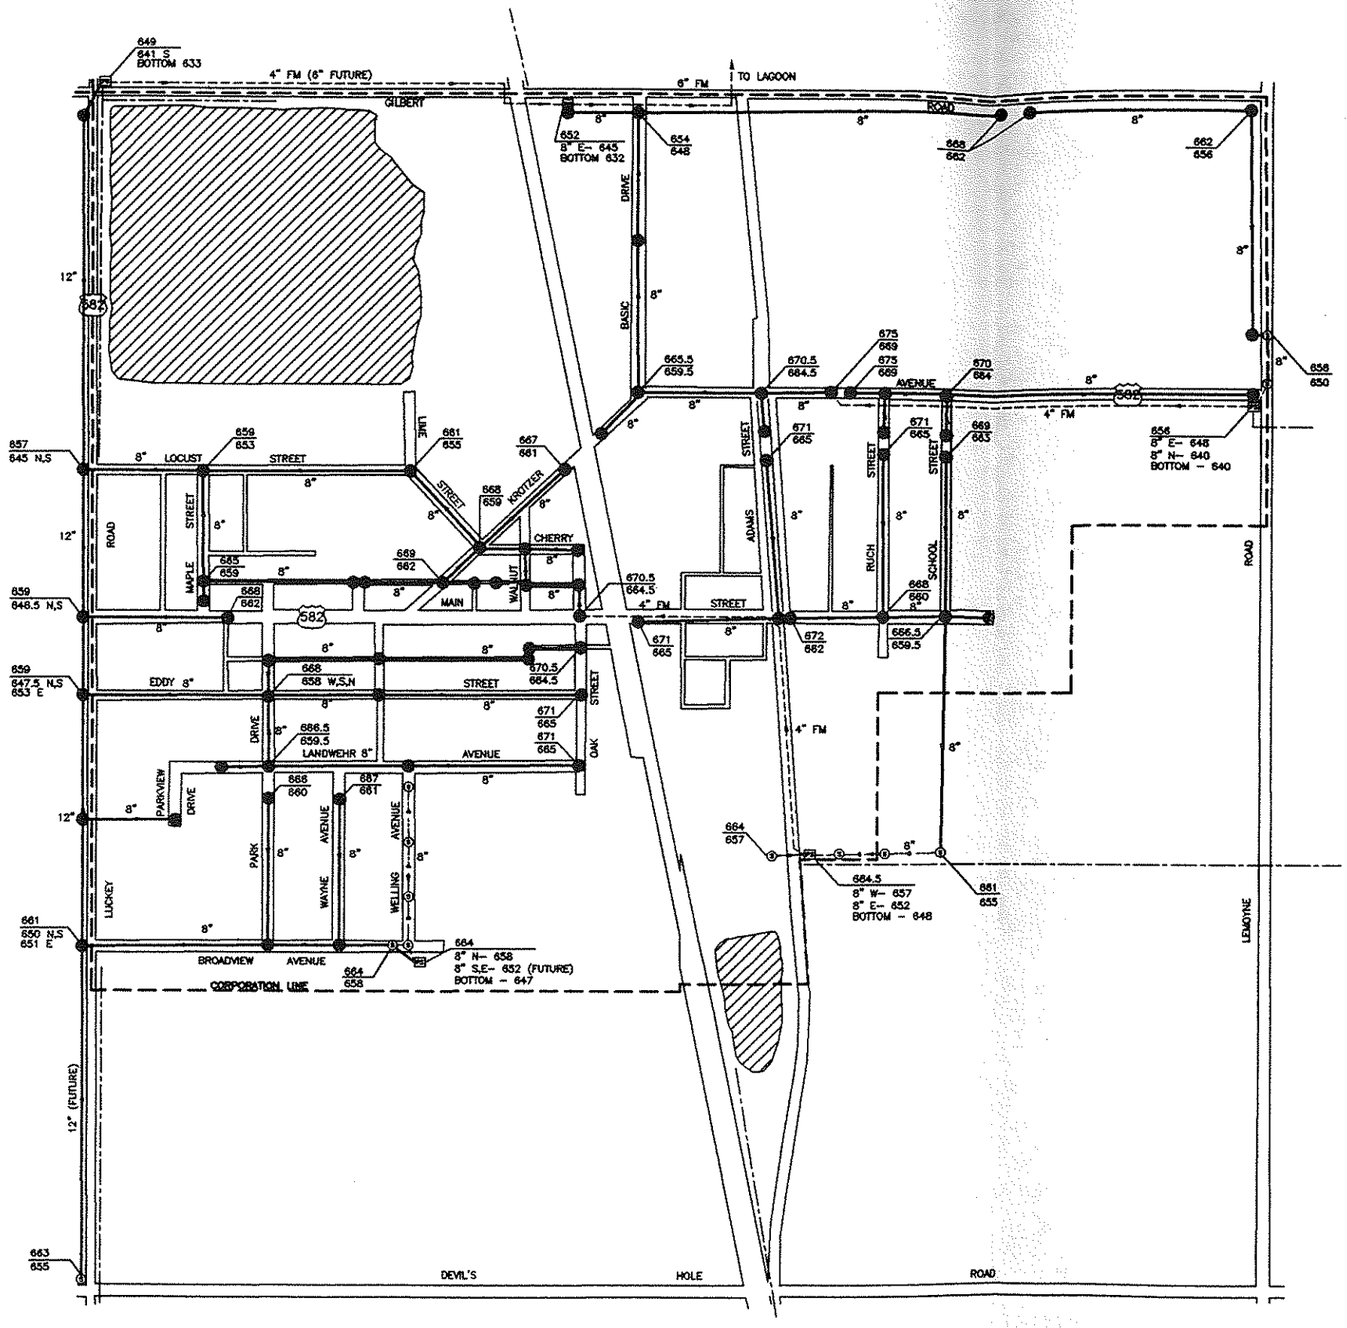

LEGEND

- EXISTING SANITARY SEWER
- PROPOSED SANITARY SEWER
- EXISTING PUMPING STATION
- EXISTING FORCEMAIN
- CORPORATION LINE
- QUARRY AREAS
- 670 / 664 — EXISTING GROUND ELEVATION / PIPE INVERT ELEVATION

SCALE 1"=300

0 150 300 600 900

GRAPHIC SCALE IN FEET

(ALL ELEVATIONS SHOWN ARE APPROXIMATE AND MUST BE VERIFIED DURING DETAILED DESIGN)

MASTER PLAN FOR SANITARY SEWERS

VILLAGE OF LUCKEY, OHIO

Feller Finch & Associates, Inc.
Engineers · Surveyors
1663 Woodlands Drive P.O. Box 66 Maumee, Ohio 43537-0066
Phone: (419)893-3650
Fax: (419)893-2962

SCALE:	
DATE:	9-19-95
DRAWN BY:	RGB
CHK'D BY:	NMBE
PROJECT:	941388
DRAWING:	SANSEWER
SHEET ___ OF ___	

REVISION	DATE