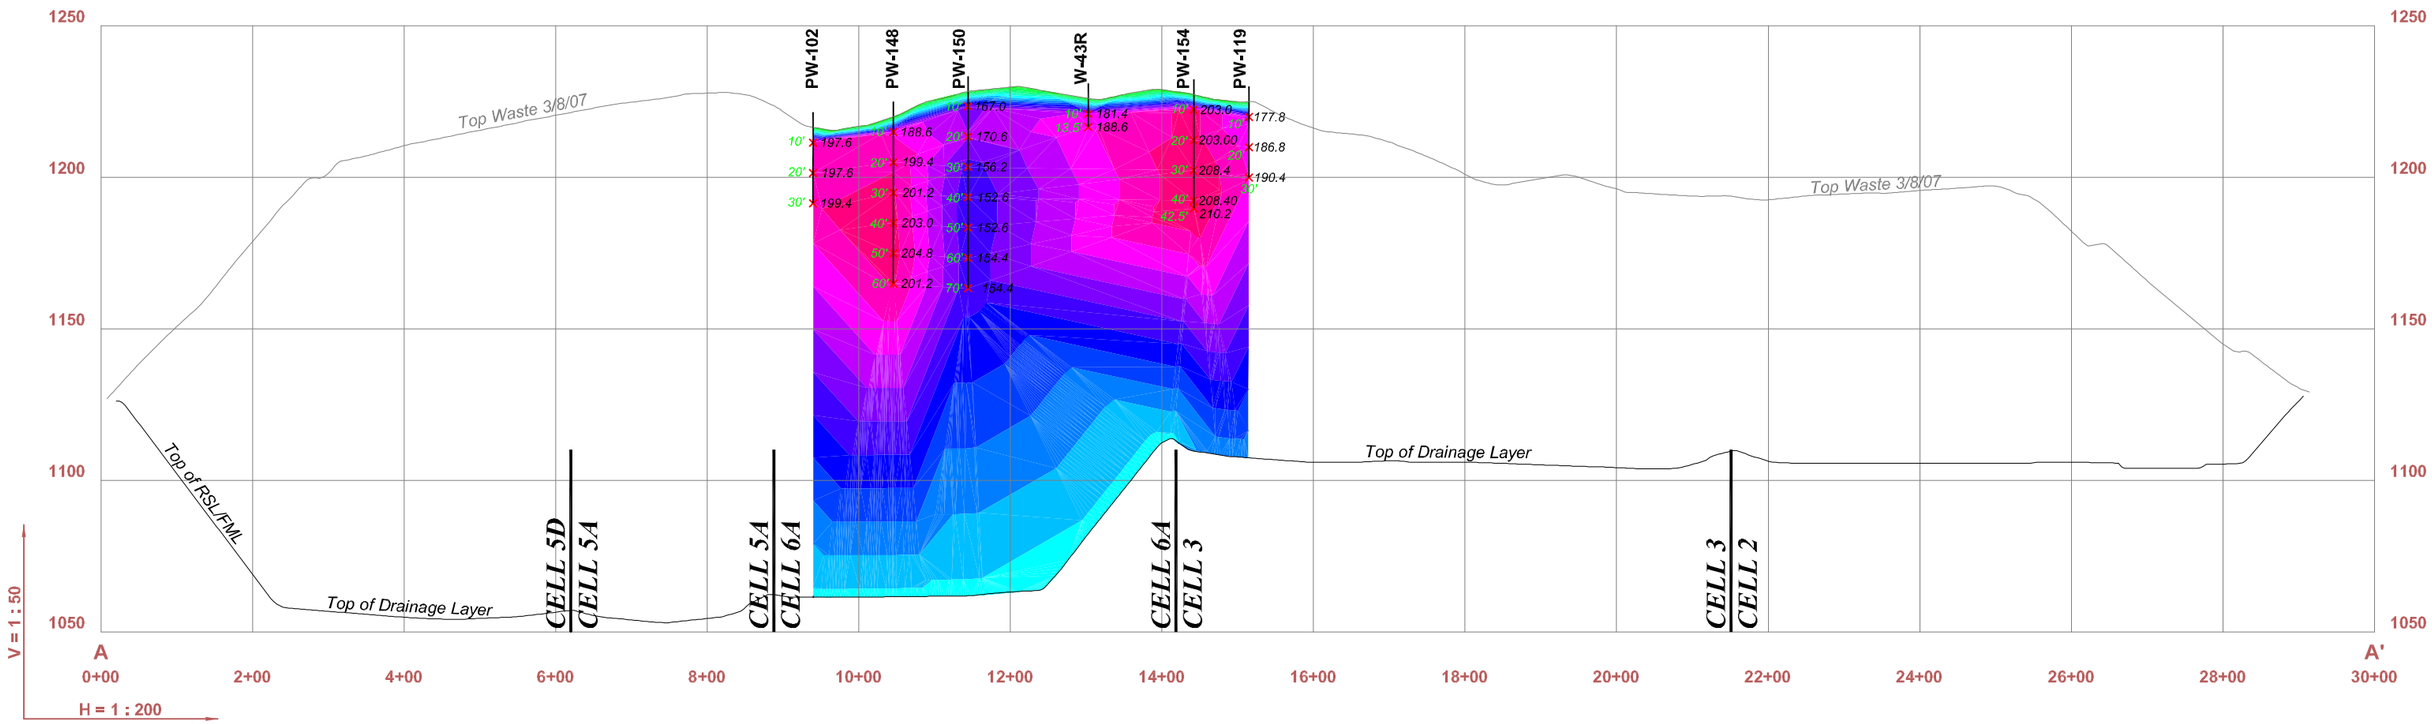

WELL TEMPERATURE COLOR LEGEND (°F)

- < 70
- 70 to 80
- 80 to 90
- 90 to 100
- 100 to 110
- 110 to 120
- 120 to 130
- 130 to 140
- 140 to 150
- 150 to 160
- 160 to 170
- 170 to 180
- 180 to 190
- 190 to 200
- 200 to 210
- > 210

FIGURE 12
CROSS SECTION A-A'
COUNTYWIDE FSP

Scale: 1 in . = 200 ft.

0' 200' 400' 600'

Graphic Scale

COUNTYWIDE RDF

SCALE: 1" = 200'		REVISIONS
SURVEYED:		
DRAWN:	BWS	05/22/07
CHECKED:		
REVISED DATE:		

DIVERSIFIED ENGINEERING INC.
Phone: (330) 364-1631
Fax: (330) 364-4031
e-mail: mail.dei@neohio.webc.com
304 East High Avenue
New Philadelphia, Ohio 44663

PROJECT: GAS CONTROL COLLECTION SYSTEM

SHEET TITLE: WELL TEMPERATURES APRIL 2007

FILE ID: WELL TEMPERATURE X-SEC April 2007

SHEET 2 OF 3

\\Server\d on server\LANDFILLS\Countywide Landfill\Fire Suppression Plan - Drawings\Drawings\Well Temperature X-SEC April 2007.dwg, 5/23/2007 7:10:15 AM